


PLAN VIEW

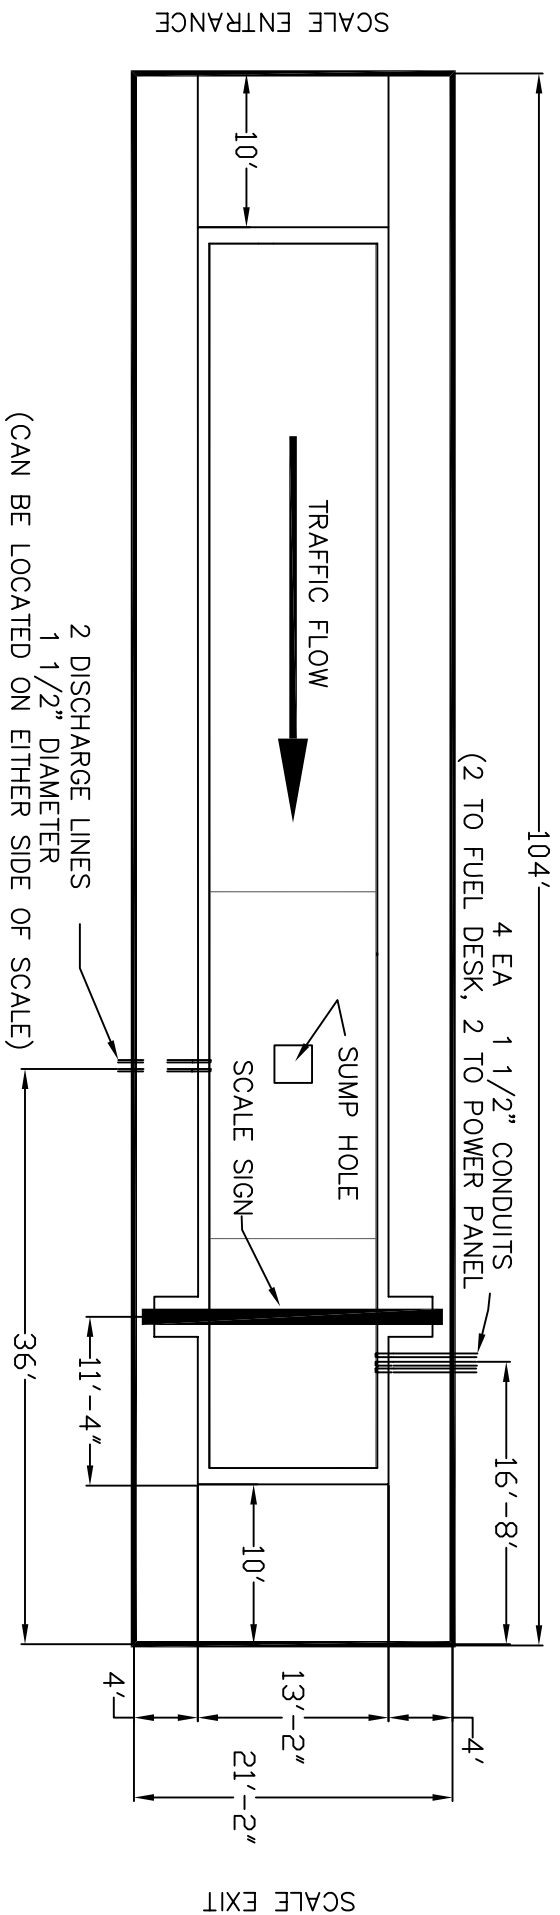

SCALE CROSS SECTION

